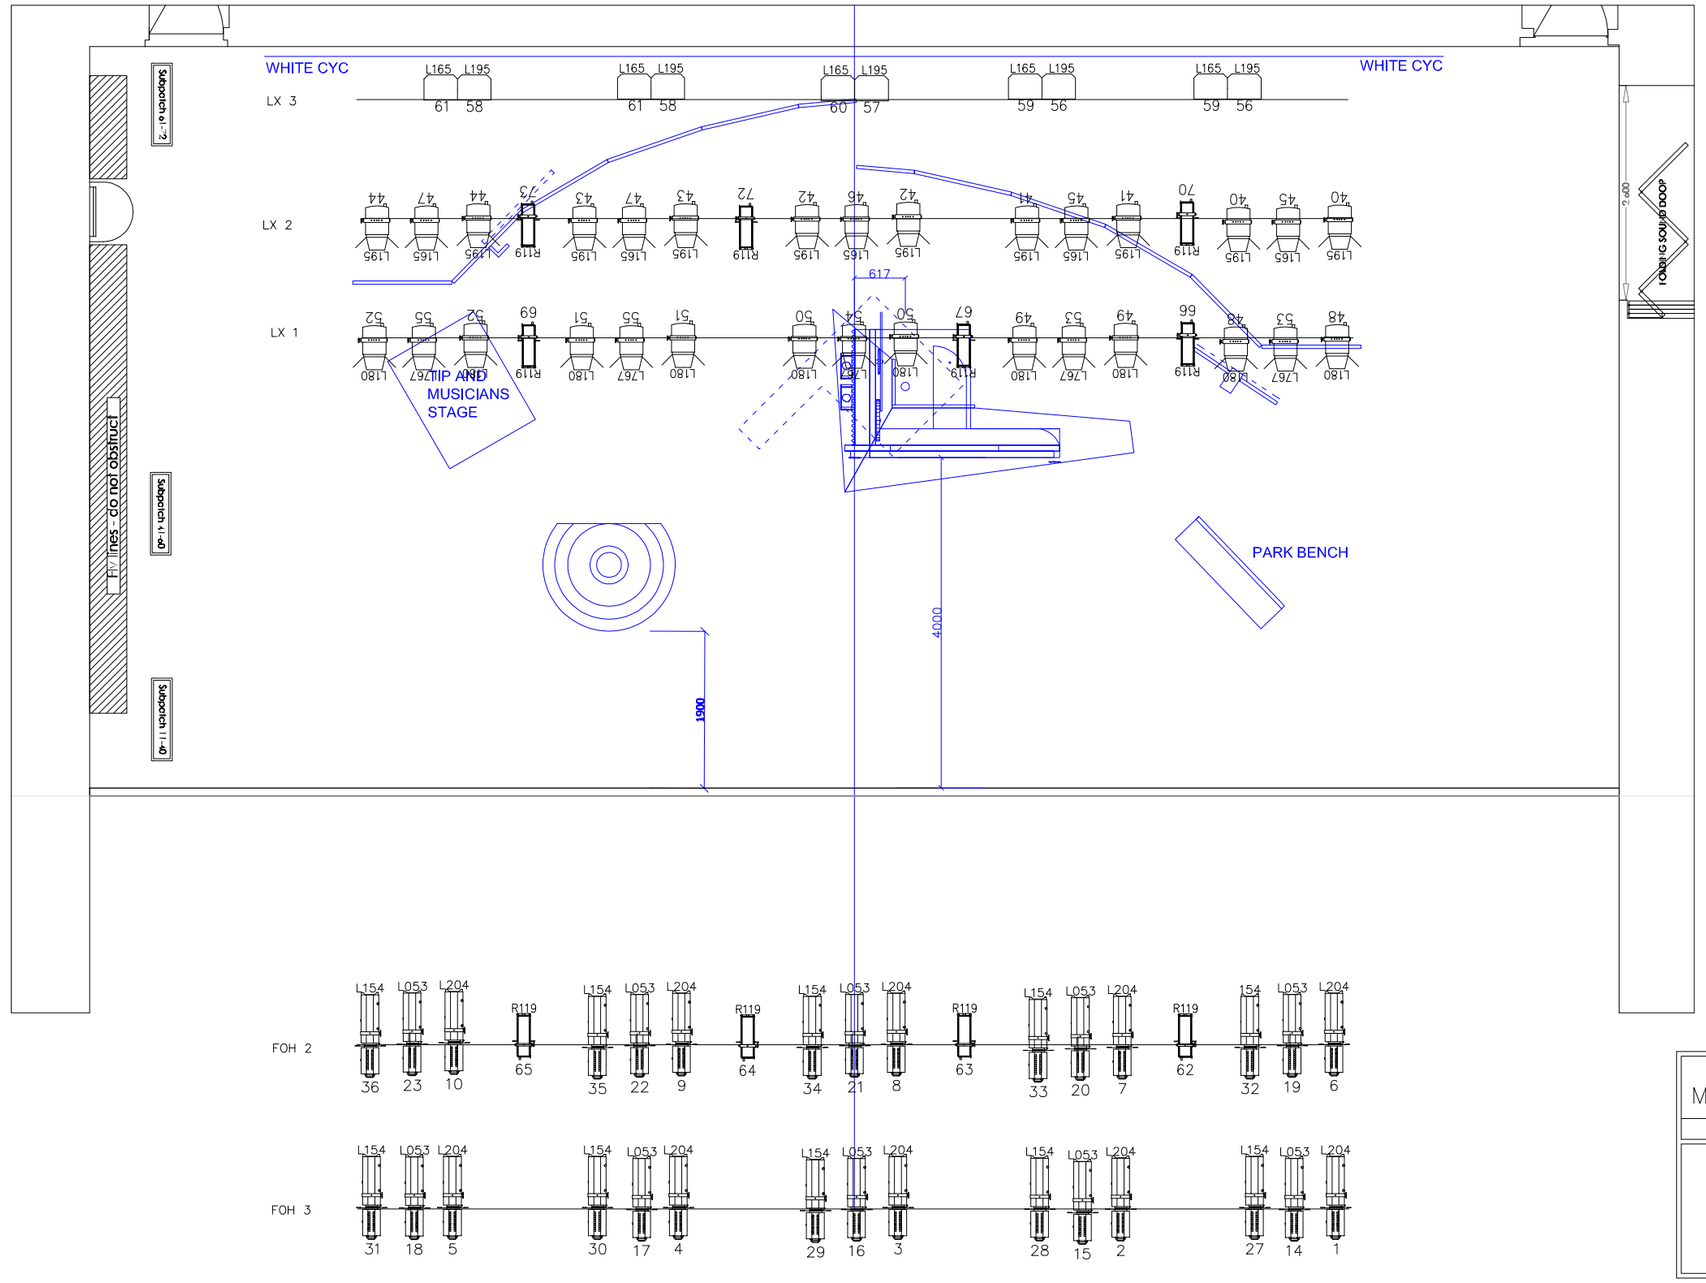

NOTES:

CH 75: LED FAIRY LIGHTS. FLOOR CIRCUIT UP STAGE OPPOSITE PROMPT

ALL PROFILES HAVE FROST R119

LEGEND

1KW PROFILE 12/28

1KW FRESNEL/PC

650W PROFILE 16/30

1KW CYC UNITS

MONKEY BAA THEATRE FOR YOUNG PEOPLE

MILLI, JACK & DANCING CAT

LIGHTING PLAN – MEDIUM SIZE VENUE

DIRECTED BY: JOHN SAUNDERS

LIGHTING DESIGNED BY: LUIZ PAMPOLHA

SET DESIGNED BY: IMOGEN ROSS

SOUND DESIGNED BY: JEREMY SILVER

TECHNICAL DIRECTOR: GLENN
MASTER ELECTRICIAN: DAVE

SCALE: NTS

DATE: 22/05/08

DRAWN BY: LP

SHEET: 1